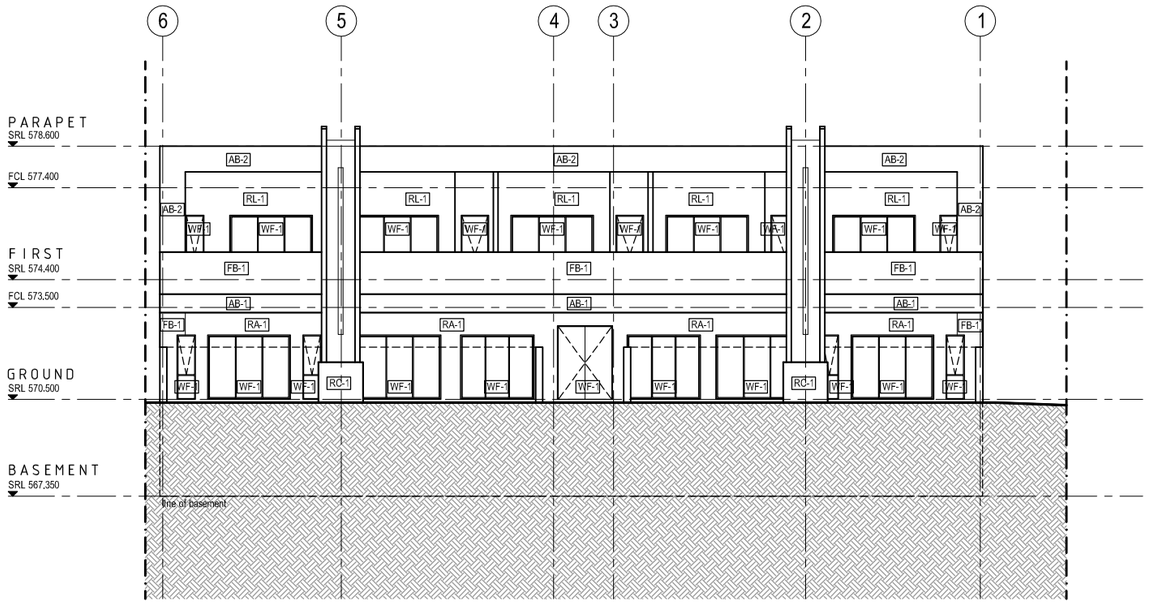

E01 ELEVATION 01
A300 SCALE 1:100 @ A1

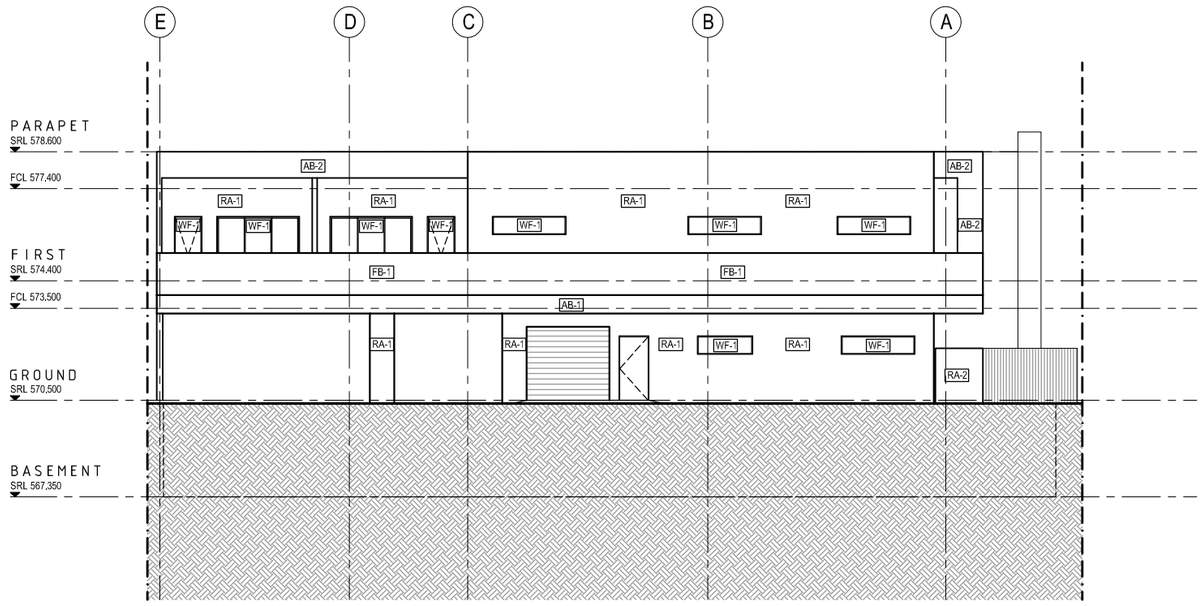

E02 ELEVATION 02
A300 SCALE 1:100 @ A1

© This drawing remains the property of Dezignteam. Any form of reproduction of the drawing in full or part,without the permission of Dezignteam constitutes an infringement of copyright.

INCONSISTENCIES ARE TO BE REPORTED TO DEZIGNTEAM

DO NOT SCALE DRAWINGS, CHECK DIMENSIONS BEFORE COMMENCING WORK

NUMBERS FOLLOWING AN ABBREVIATION DENOTE A PARTICULAR TYPE OF ITEM. REFER TO SPECIFICATION AND FINISHES SCHEDULES FOR AN EXPLANATION.

Amendments

01	04.09.2012	ISSUED FOR DA

CODING LEGEND

AH	ACCESS HATCH / PANEL
AP	ALUMINIUM CLADDING
AW	ACCESS WALKWAY / PLATFORM / LADDER
BH	BALUSTRADE / HANDRAIL
BL	BOLLARD
CB	COLORBOND
CL	CEILING
CO	CONCRETE
CP	CARPET
CT	CERAMIC TILES
FC	FIBRE CEMENT
GL	GLAZING
GM	GRIDMESH
GT	GUTTER
IN	INSULATION
JN	JOINERY
LV	LOUVRE
MR	MIRROR
MT	ENTRY MAT
PA	PAINT FINISH
PB	PLASTERBOARD
PC	POWDERCOAT
PV	PAVING
RF	ROOF SHEETING
RN	RENDER
SC	SUN CONTROL
SK	SKIRTING
ST	STONE
TG	TACTILE GROUND SURFACE INDICATOR
TP	TOILET PARTITION
WF	WINDOW FRAME
WP	WATERPROOF MEMBRANE

ABBREVIATIONS

AFFL	ABOVE FINISHED FLOOR LEVEL
CJ	CONSTRUCTION JOINT
COL	COLUMN
COMM	COMMUNICATIONS SHAFT
COS	CHECK ON SITE
DP	DOWNPIPE
DWG	DRAWING
EJ	EXPANSION JOINT
ELEC	ELECTRICAL SHAFT
ENG	ENGINEER
EX	EXISTING
FCL	FINISHED CEILING LEVEL
FD	FIRE DOOR
FE	FIRE EXTINGUISHER
FFL	FINISHED FLOOR LEVEL
FH	FIRE HYDRANT
FHR	FIRE HOSE REEL
FRL	FIRE RESISTANCE LEVEL
FSR	FLOOR SPACE RATIO (NLA/GFA)
FW	FLOOR WASTE
GBA	GROSS BUILDING AREA
GFA	GROSS FLOOR AREA
GPO	GENERAL PURPOSE OUTLET
HYD	HYDRAULIC SHAFT
MECH	MECHANICAL SHAFT
NLA	NET LETTABLE AREA
NOM	NOMINAL
NTS	NOT TO SCALE
OF	OVERFLOW
RA	RETURN AIR
RCP	REFLECTED CEILING PLAN
RL	RELATIVE LEVEL
RWO	RAIN WATER OUTLET
SA	SUPPLY AIR
SD	SMOKE DOOR
SEC	SECURITY SHAFT
SIM	SIMILAR
SPEC	SPECIFICATION
SRL	STRUCTURAL LEVEL
SS	STAINLESS STEEL
TOW	TOP OF WALL
TYP	TYPICAL
UNO	UNLESS NOTED OTHERWISE
US	UNDERSIDE

FINISHES SCHEDULE

CODE	DESCRIPTION	COLOUR
AW	Powdercoated Aluminium Window Frame	Woodland Grey
B1	Face Brickwork Over AFS Structure	to client selection
CB	Colorbond Roof Sheeting and flashing	Woodland Grey
RA-1	Rendered/ Painted AFS External Walls	Dulux Buff It
RA-2	Rendered/ Painted AFS External Walls	Dulux Calf Skin
RC	Rendered/ Painted Concrete	Dulux Calf Skin
RL	Rendered/ Painted Lightweight	Dulux Buff It
AP-1	Alucobond Aluminium Cladding	Indianna Copper
AP-2	Alucobond Aluminium Cladding	Natural Brushed
Bo	1200H security bollard	Stainless Steel

CIVIL & HYDRAULIC ENGINEER

sellick consultants
po box 5005 braddon act 2612
p: 02 6201 0200 f: 02 6247 2203
sellickconsultants.com.au

STRUCTURAL ENGINEER

Suite 11
50 Great north Rd
Five Dock NSW 2046
Ph (02) 9712 4700
Fax (02) 9712 4733
Structural Design Solutions Pty. Ltd.
engineers@structuraldesignsolutions.com.au

ARCHITECTURAL DOCUMENTATION

dezignteam
ARCHITECTURAL PROJECTS
ABN 33 085 578 051
PO Box 3060, Manuka ACT 2603
ph. 02 62607444
fax 02 62607244
email warwick@dezignteam.com.au

CLIENT

KOUNDOURIS PROJECTS

MULTI UNIT DWELLING DEVELOPMENT

BLOCK 13 SECTION 28
NARRABUNDAH ACT

ELEVATIONS 1&2

date	job no.	dwg no	issue
04.09.2012	711.NAR	A300	01

scale 1:100 @ A1

- [ ] PRELIMINARY
- [ ] COORDINATION
- [ ] REVIEW
- [ ] TENDER
- [x] DA
- [ ] FOR CONSTRUCTION