KEY:

HAY BALES

1800mm HIGH CONTINIOUS
CHAIN MESH FENCE SUPPORTED BY
2400mm HIGH STAR POSTS

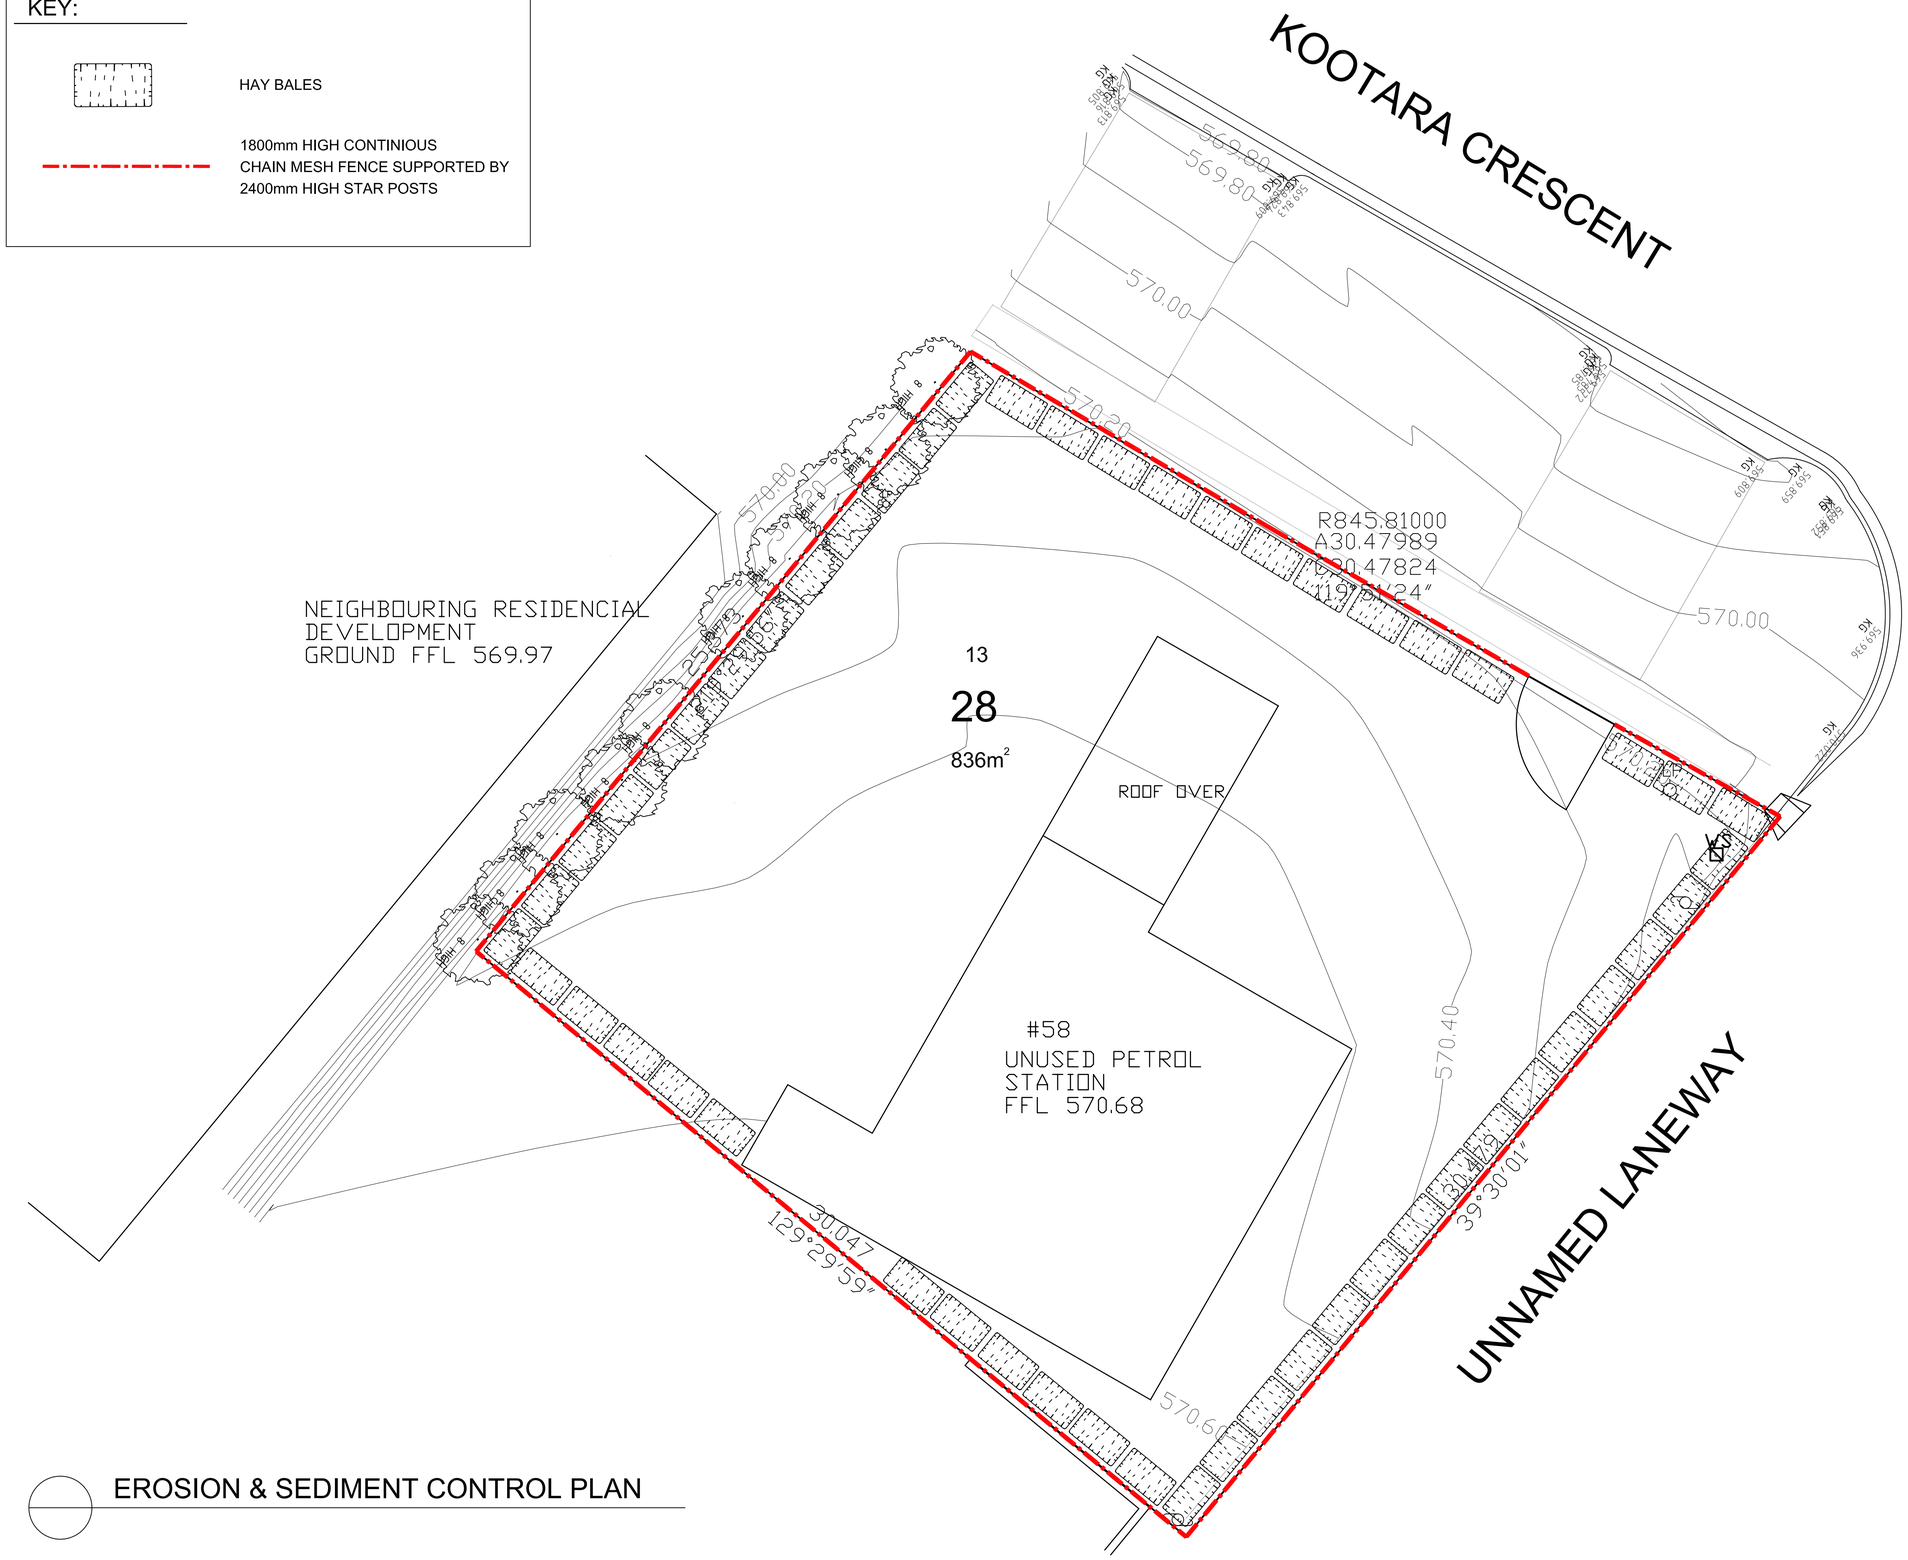

EROSION & SEDIMENT CONTROL PLAN

© COPYRIGHT ARCHITECTS RING & ASSOC. PTY LTD. 2005

NOTE:

CONTRACTOR MUST VERIFY ALL DIMENSIONS ON SITE BEFORE COMMENCING ANY WORK OR DRAWING SHOP DRAWINGS. DO NOT SCALE DRAWING.

NORTH

NORTH

Date	No	Amendments	Code

GENERAL NOTES:

ALL WORK TO BE CONSTRUCTED IN ACCORDANCE WITH RELEVANT AUSTRALIAN STANDARDS, BUILDING CODE OF AUSTRALIA AND LOCAL AUTHORITIES REGULATIONS. EXECUTE ALL WORK IN THE BEST AND MOST TRADESMAN LIKE MANNER AND TO THE SATISFACTION OF THE SUPERINTENDENT.
ALL DIMENSIONS ARE IN MILLIMETERS UNLESS OTHERWISE NOTED.

A R C H I T E C T S
RING & ASSOCIATES
ARCHITECTS INTERIOR DESIGN
5a LEFROY STREET, GRIFFITH,CANBERRA,2603
PH. (02)6239 7177 FAX.(02)6239 7100 ACN008592667
ARCHITECTS RING AND ASSOCIATES PTY/LTD

PROJECT
MIXED USE

CLIENT
POWDERLY

BLOCK	SECTION	DIVISION
13	28	NARRABUNDAH

DRAWING TITLE
EROSION & SEDIMENT CONTROL PLAN

DATE	SCALE	DRAWN	CHECKED
DEC.07	(A1) 1:100	RI CAD	TERRY RING

JOB NO.	DWG NO.	CODE
0772	A03	

FILE NAME : F:\CDWARCHIVE\0772\13-28narrabundah\POWDERLY\0772(13-28narrabundah)powderly.dwg 24/10/08 03:36pm